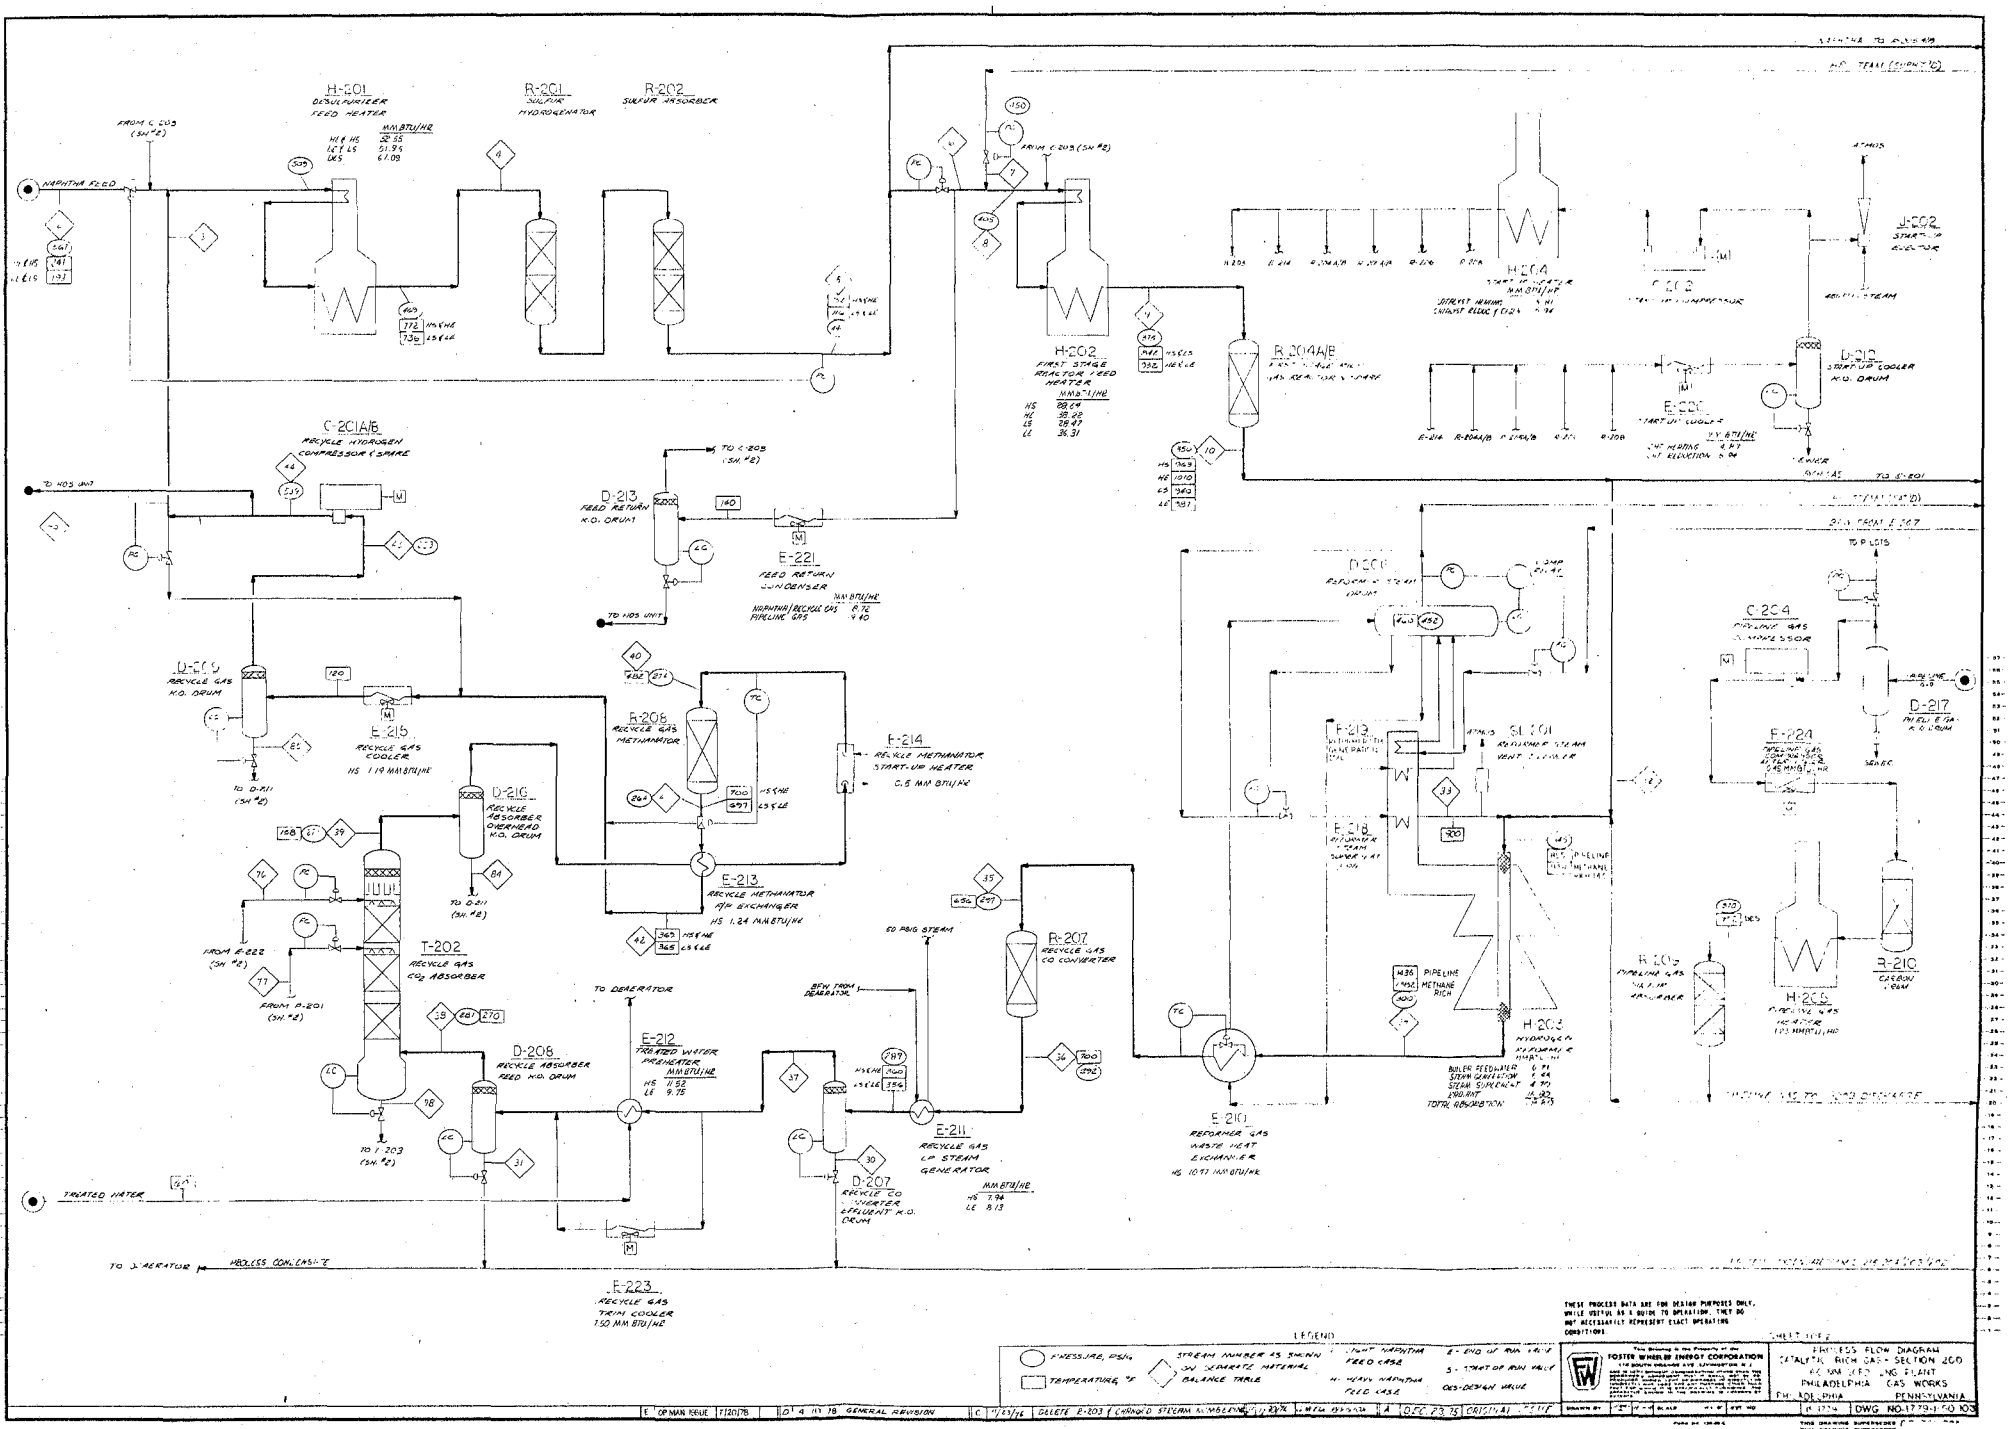

THESE PROCESS DATA ARE FOR DESIGN PURPOSES ONLY. WHILE USEFUL AS A GUIDE TO OPERATION, THEY DO NOT NECESSARILY REPRESENT EXACT OPERATING CONDITIONS

LEGEND

- PRESSURE, PSIG
- TEMPERATURE, °F
- STREAM NUMBER AS SHOWN ON SEPARATE MATERIAL BALANCE TABLE
- START NAPHTHA FEED CASE
- H - HEAVY NAPHTHA FEED CASE
- E - END OF RUN VALVE
- S - START OF RUN VALVE
- DES - DESIGN VALUE

This drawing is the property of the FOSTER WHEELER ENERGY CORPORATION 110 SOUTH ORANGE AVE. LIVINGSTON, N.J.

SHEET TITLE: PROCESS FLOW DIAGRAM CATALYTIC RICH GAS - SECTION 200 RICHMOND LNG PLANT PHILADELPHIA GAS WORKS PHILADELPHIA PENNSYLVANIA

DWG NO. 17791-FD 103

E	OP MAN ISSUE 7/20/78	B	10/4/78 GENERAL REVISION
C	7/13/79	DELETE R-203 / CHANGED STREAM NUMBERING	
A	DEC 23 75	ORIGINAL ISSUE	