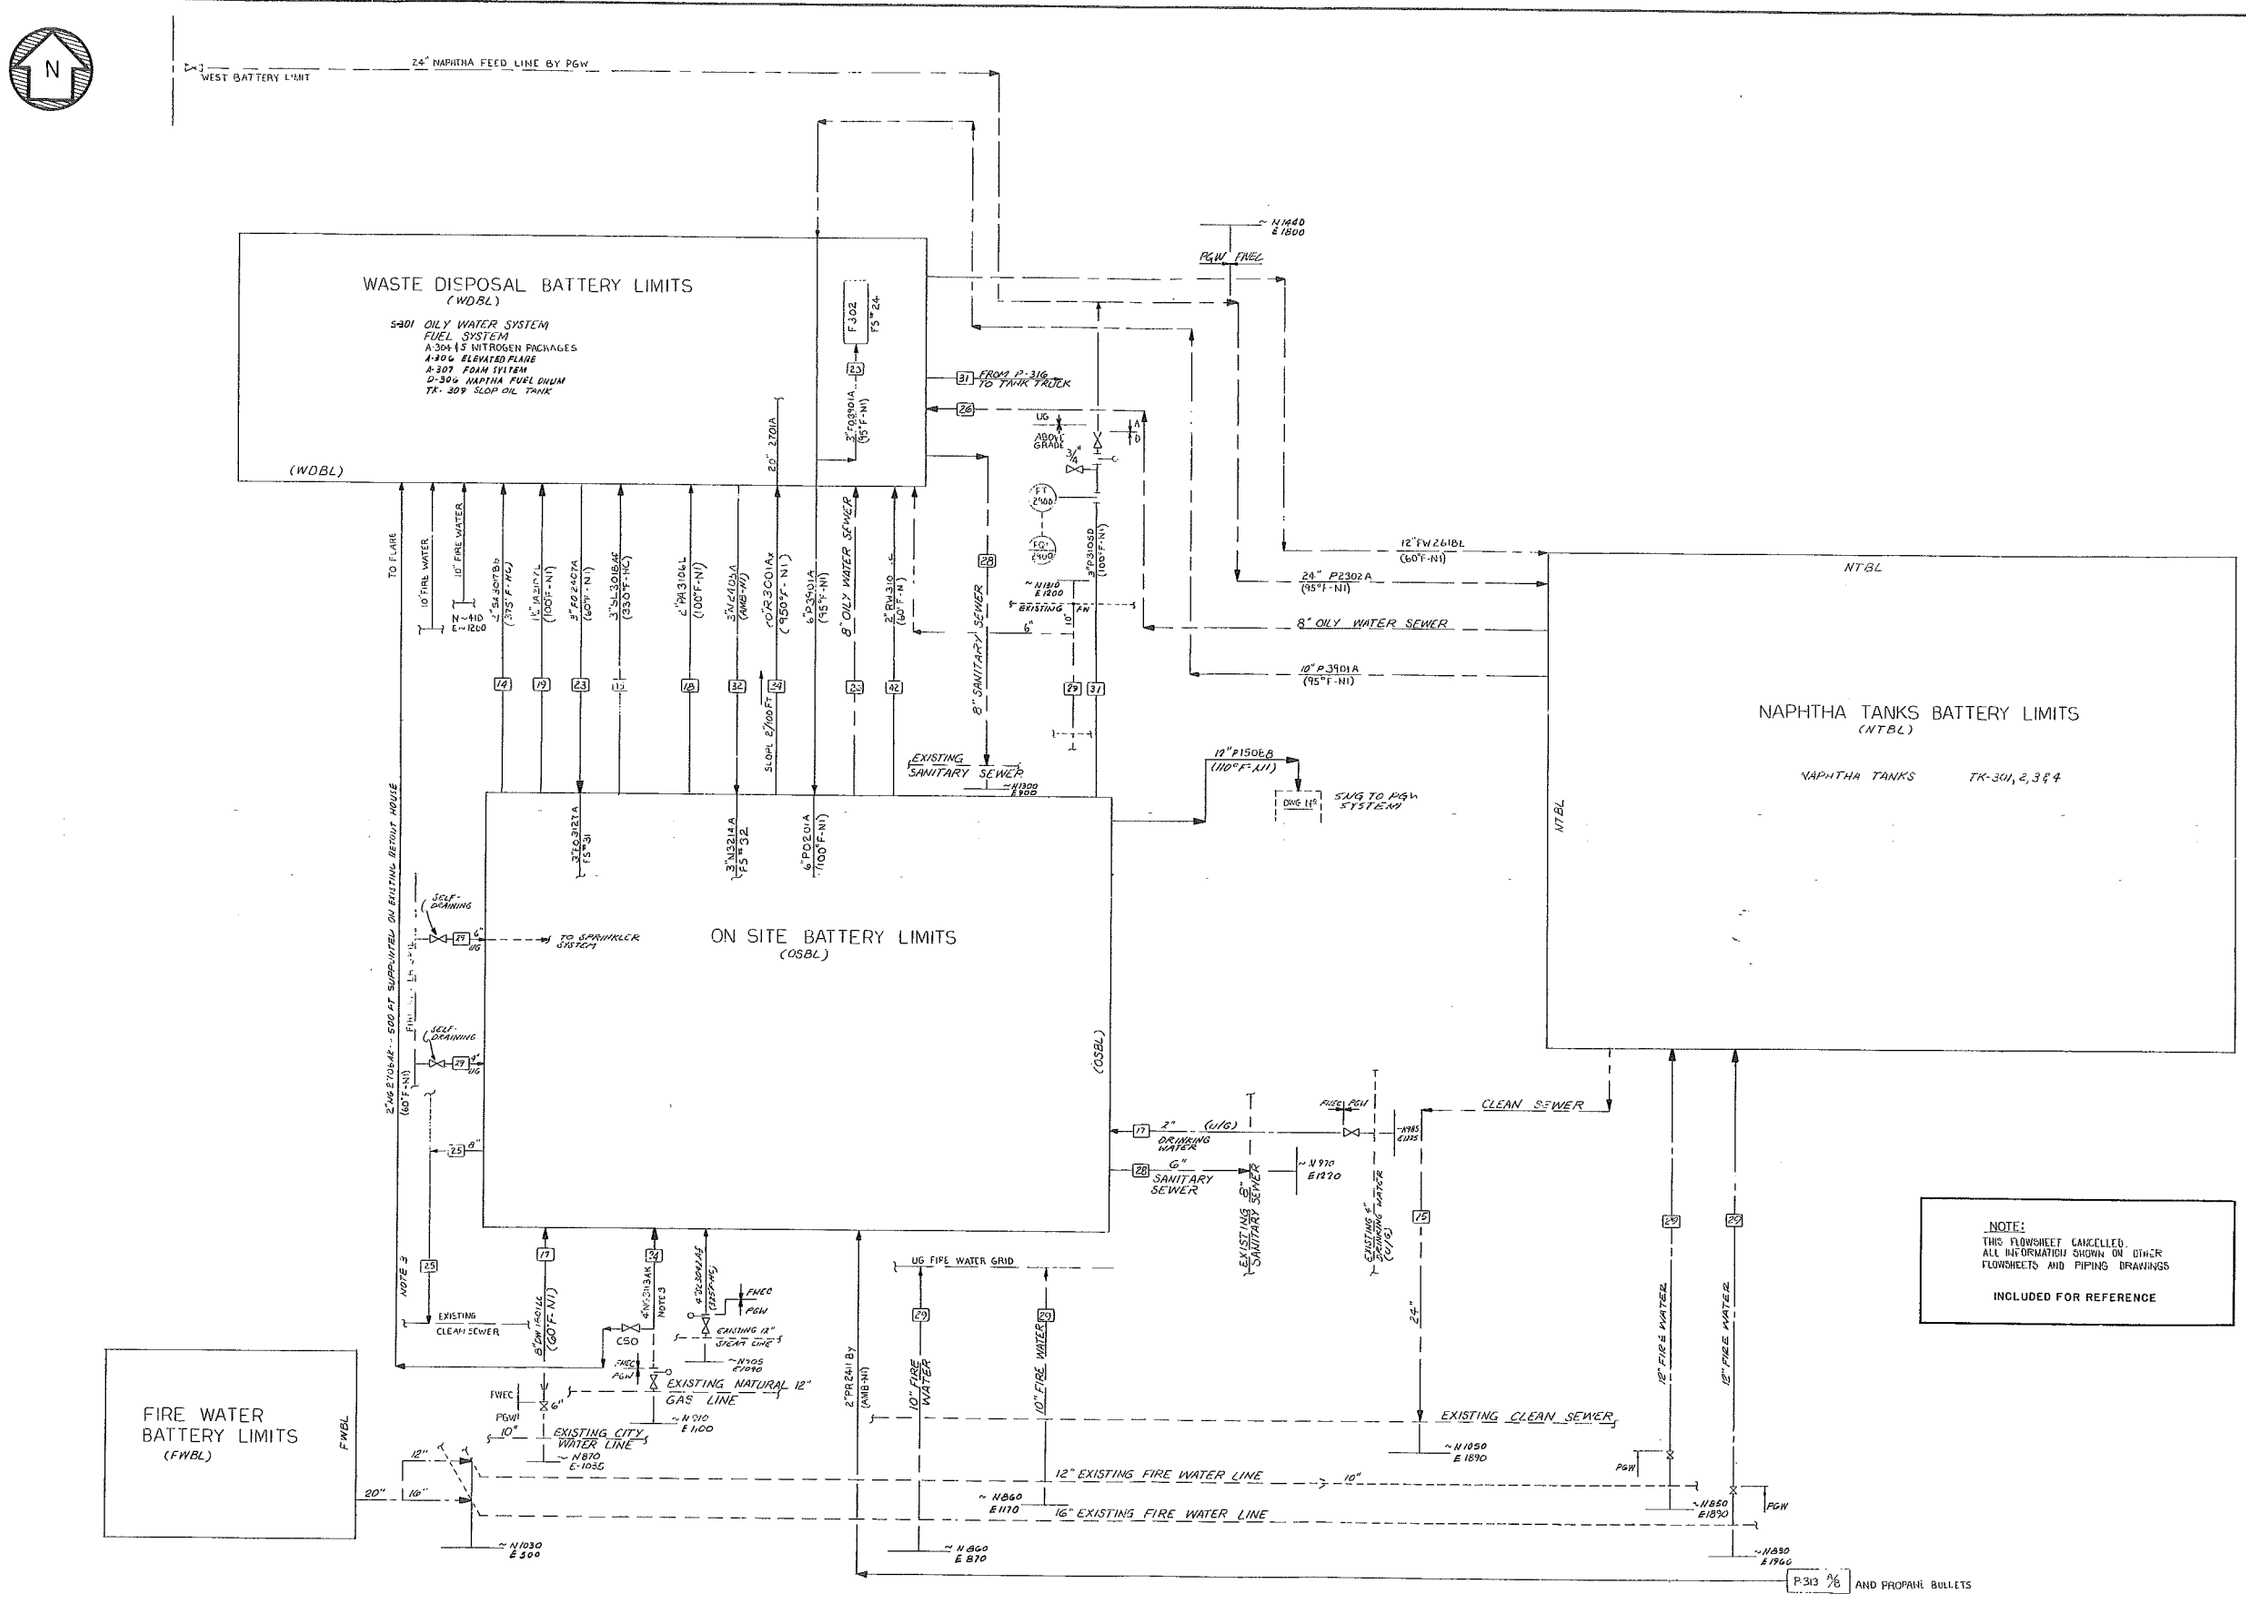

LEGEND

11 COOLING WATER SUPPLY (GLYCOL-NTR)	51 150 # DESUPERHEATED STEAM	61 CONDENSATE (STEAM)	71 OILY OR DIRTY WATER SEWER	81 PUMPOUT	91 INERT GAS	101 PROCESS CONDENSATE	
12 COOLING WATER RETURN (GLYCOL-NTR)	52 POTABLE WATER	62 TREATED WATER	72 PROCESS SEWER (CHEMICAL WASTES)	82 PURGE GAS (NITROGEN)	92 PIPELINE GAS (NAT. GAS)	102 RAW WATER	
13 150 # H.P. STEAM	53 PLANT AIR	63 FUEL OIL (NAPHTHA)	73 SANITARY SEWER	83 BLOWDOWN	93	103 FUEL GAS (STRETFORD)	
14 150# ATOMIZING STEAM	54 INSTRUMENT AIR	64 FUEL GAS (NAPHTHA GAS)	74 FIRE WATER	84 FLARE	94	104 SOUR WATER	
15 50 # L.P. STEAM	55	65 CLEAN WATER SEWER	75 FLUSHING OIL	85 TO ATMOSPHERE	95 BOILER FEED WATER	105 PRESSURIZATION AIR	

NOTES

3. UNDERGROUND LINES TO BE DOPED & WRAPPED PER FWEC SPECIFICATION 1779-83A4.

| ITEM NO. | | | | | | |