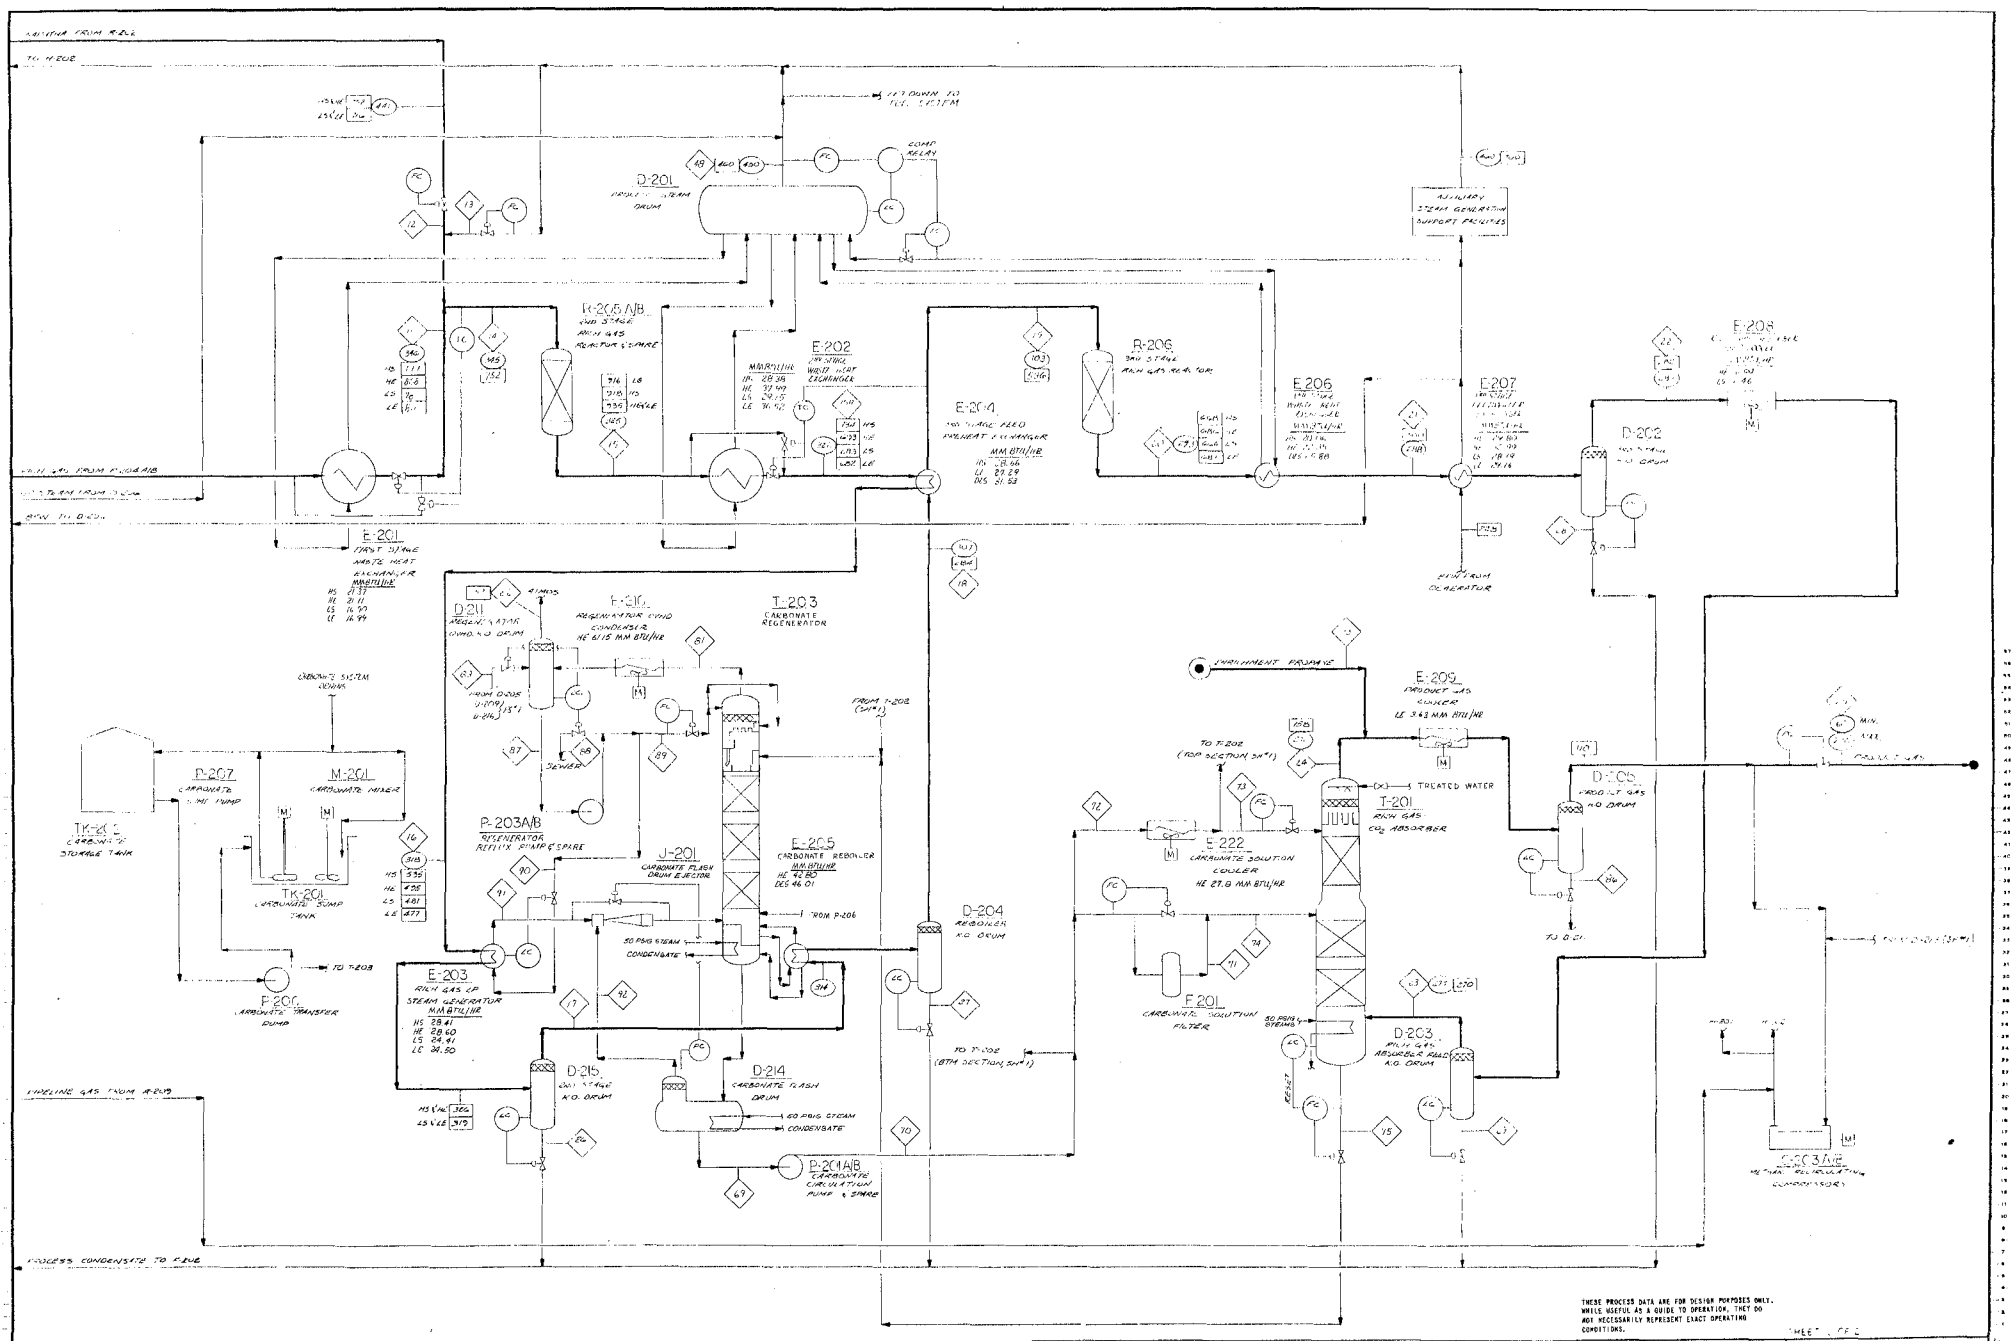

THESE PROCESS DATA ARE FOR DESIGN PURPOSES ONLY. WHILE USEFUL AS A GUIDE TO OPERATION, THEY DO NOT NECESSARILY REPRESENT EXACT OPERATING CONDITIONS.

PRESSURE, PSIG

TEMPERATURE, °F

STREAM NUMBER AS SHOWN ON SEPARATE MATERIAL BALANCE TABLE

L - LIGHT NAPHTHA FEED CASE

H - HEAVY NAPHTHA FEED CASE

E - END OF RUN VALVE

S - START OF RUN VALVE

DES - DESIGN VALVE

This Drawing is the Property of the FOSTER WHEELER ENERGY CORPORATION 110 SOUTH ORANGE AVE., LIVINGSTON, N.J.

PROCESS FLOW DIAGRAM
CATALYTIC RICH GAS SECTION 200
GAS MANUFACTURING PLANT
PHILADELPHIA GAS WORKS
PHILADELPHIA PENNSYLVANIA

DRAWN BY: | SCALE | DWG NO. 1-1-1-